




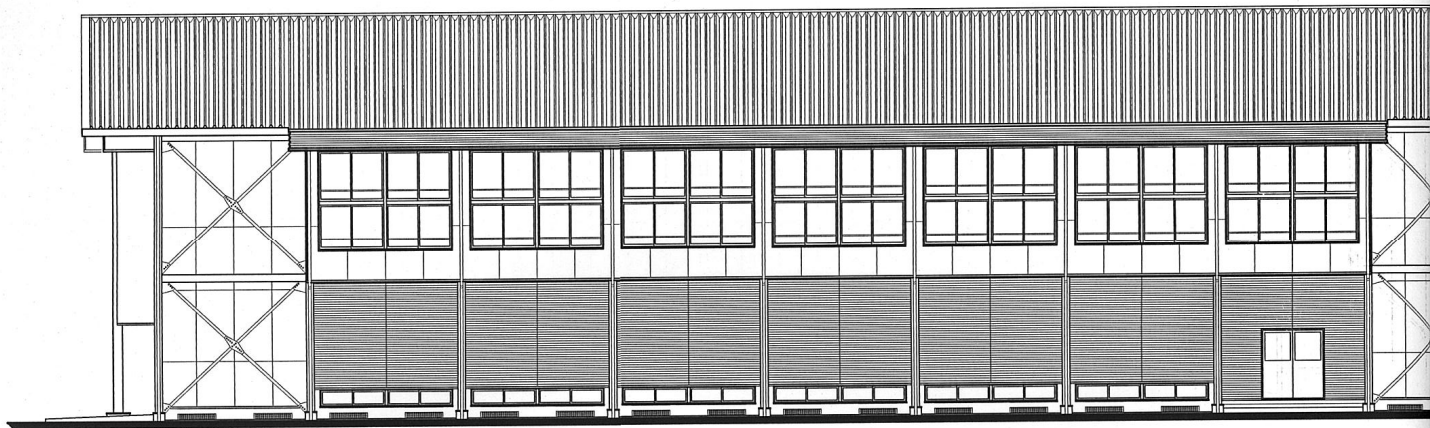


南 立 面 図 (現 況) S=1:100

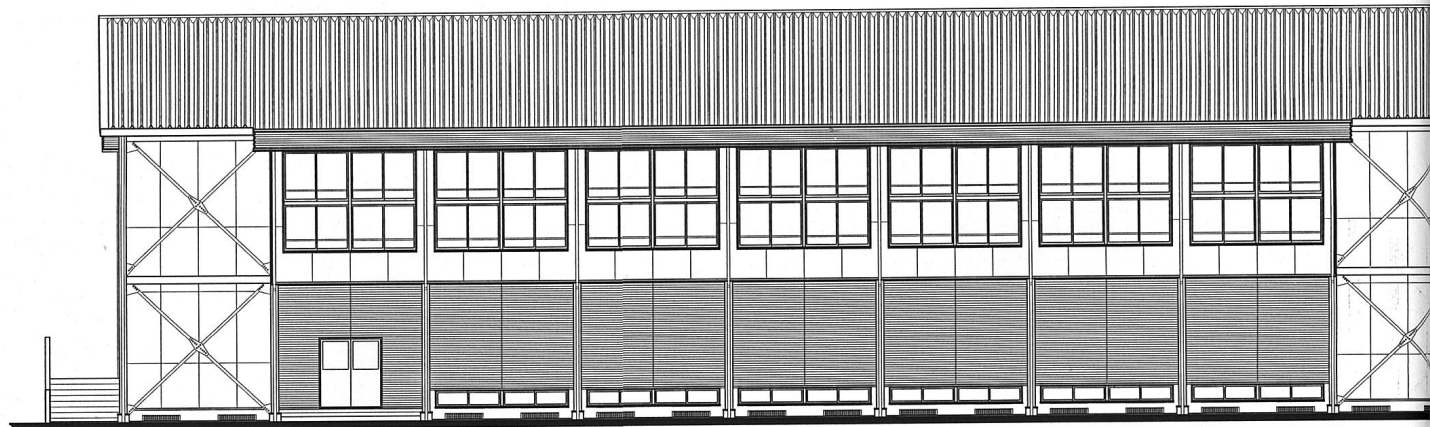

北 立 面 図 (現 況) S=1:100


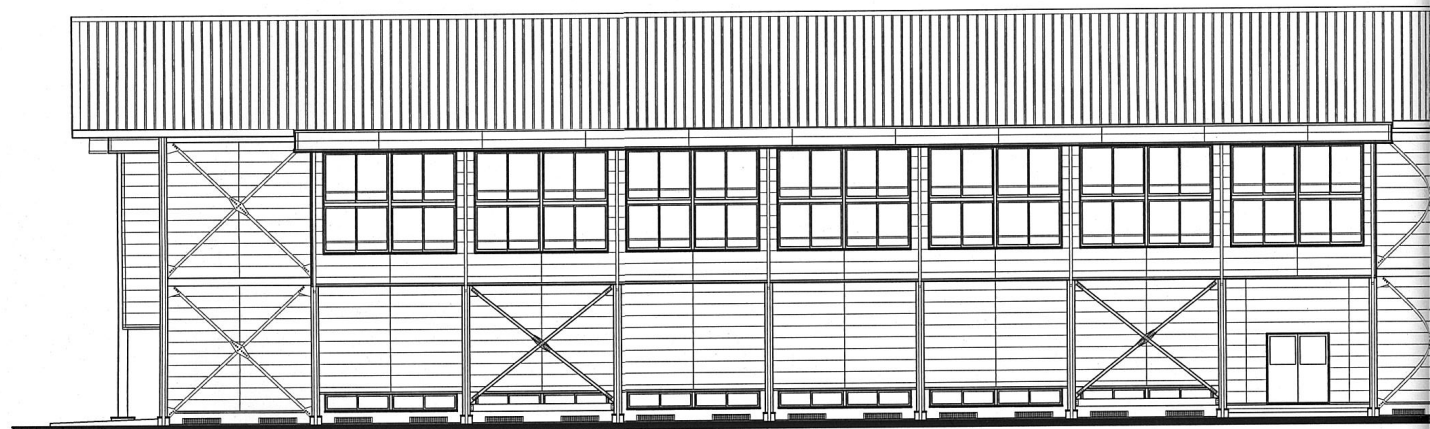


南 立 面 図 (実 施) S=1:100

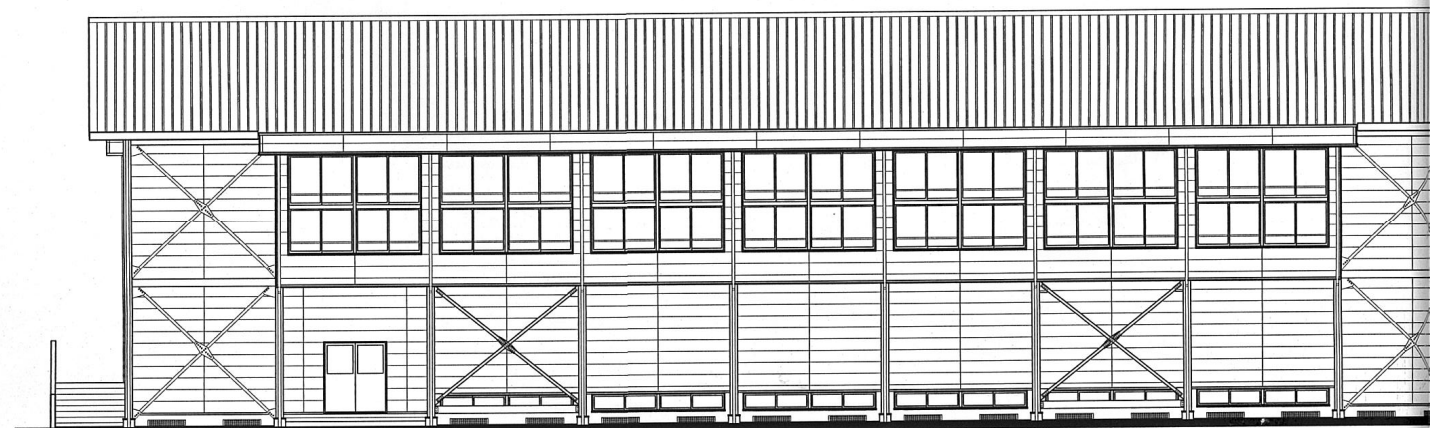


北 立 面 図 (実 施) S=1:100



DATE		SIGN	
'09.09			

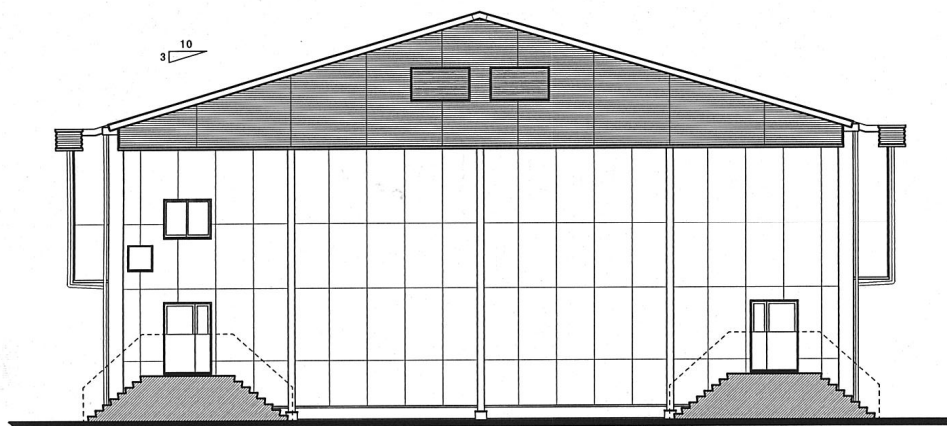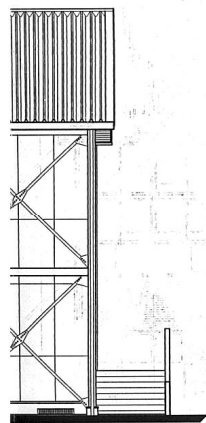


東 立 面 図 (現 況) S=1:100

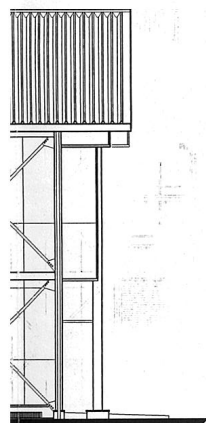



西 立 面 図 (現 況) S=1:100

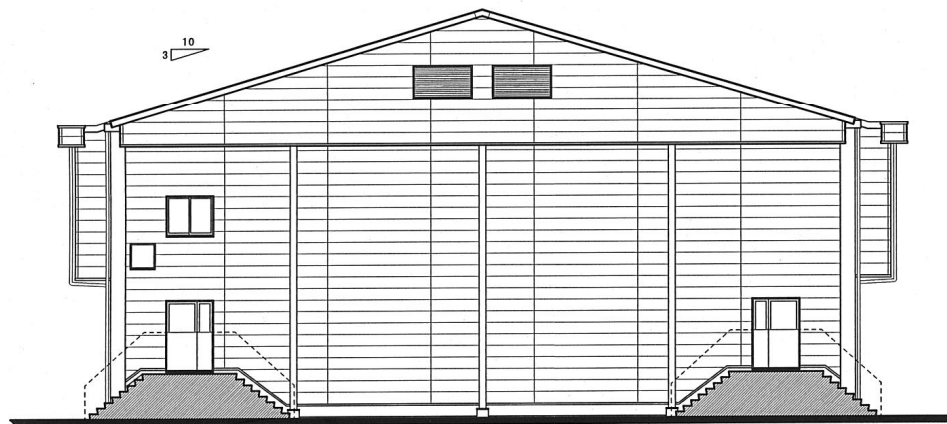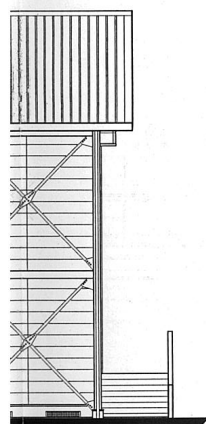


東 立 面 図 (実 施) S=1:100

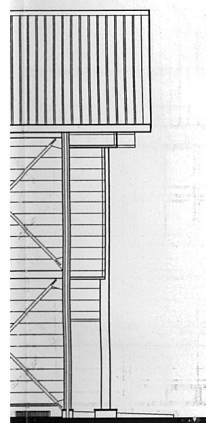


西 立 面 図 (実 施) S=1:100

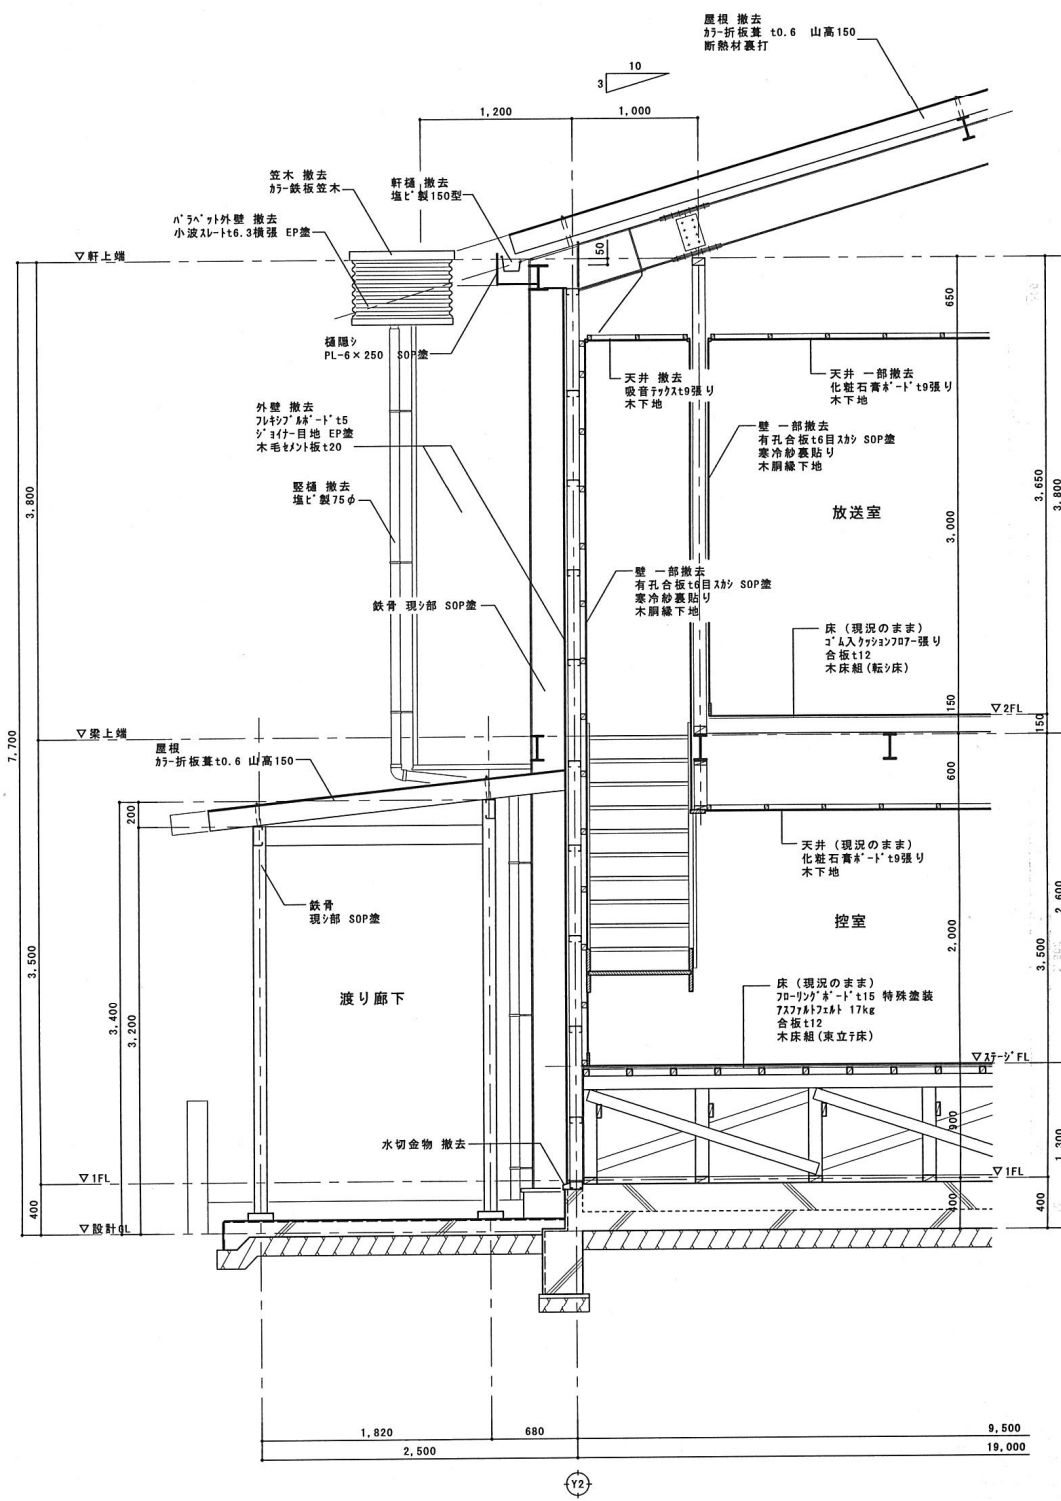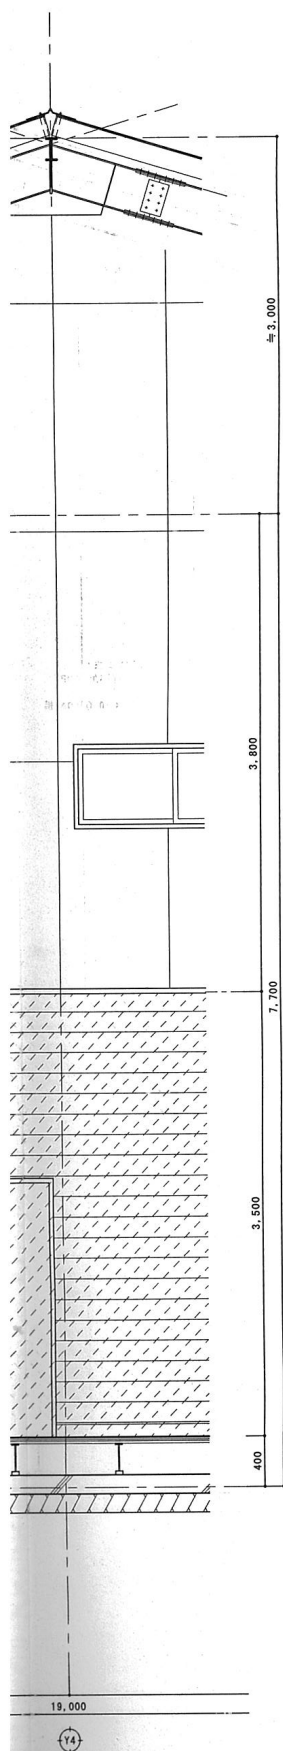


矩計図 S=1:30

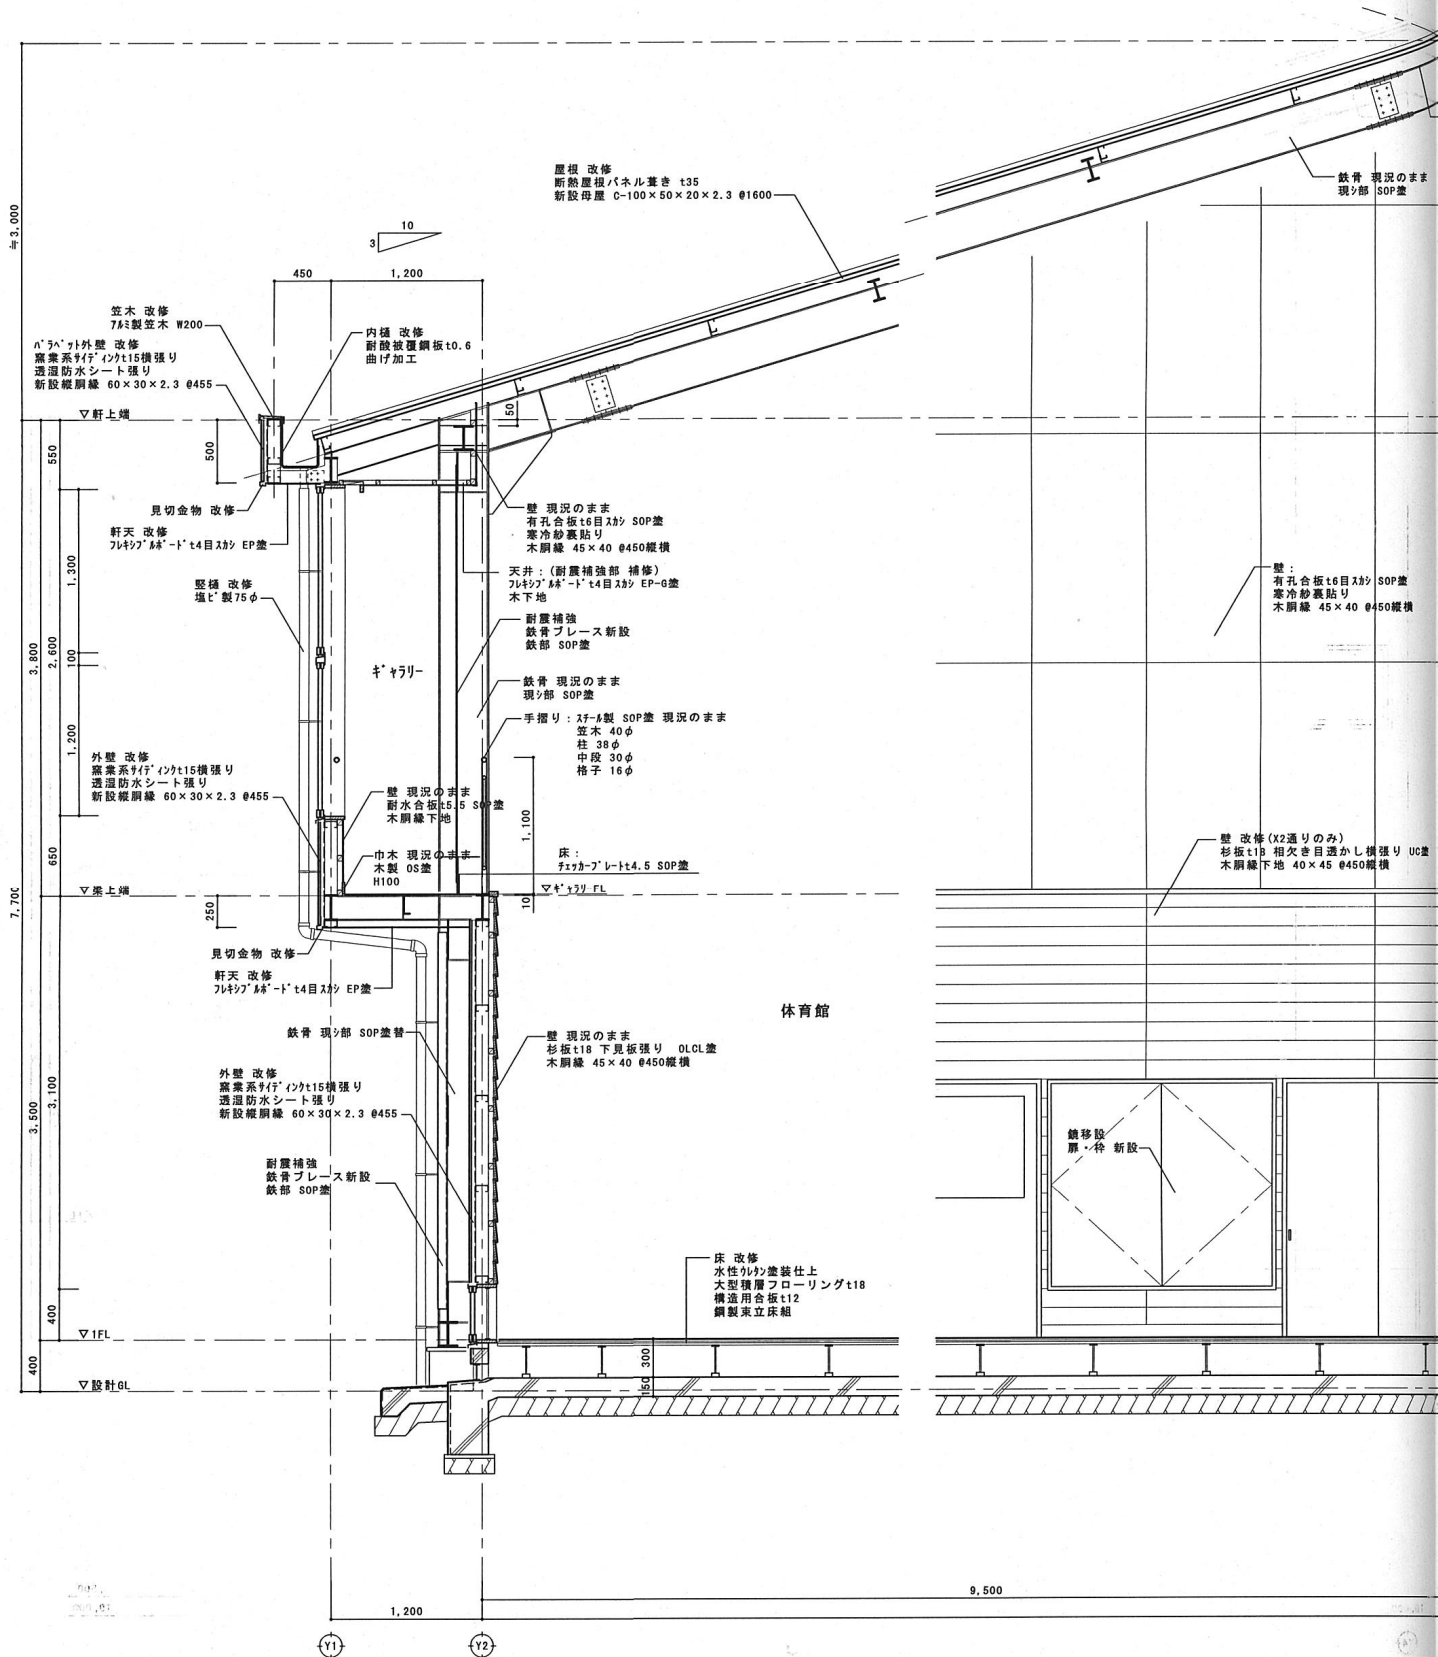



DATE	SIGN
'09.09	

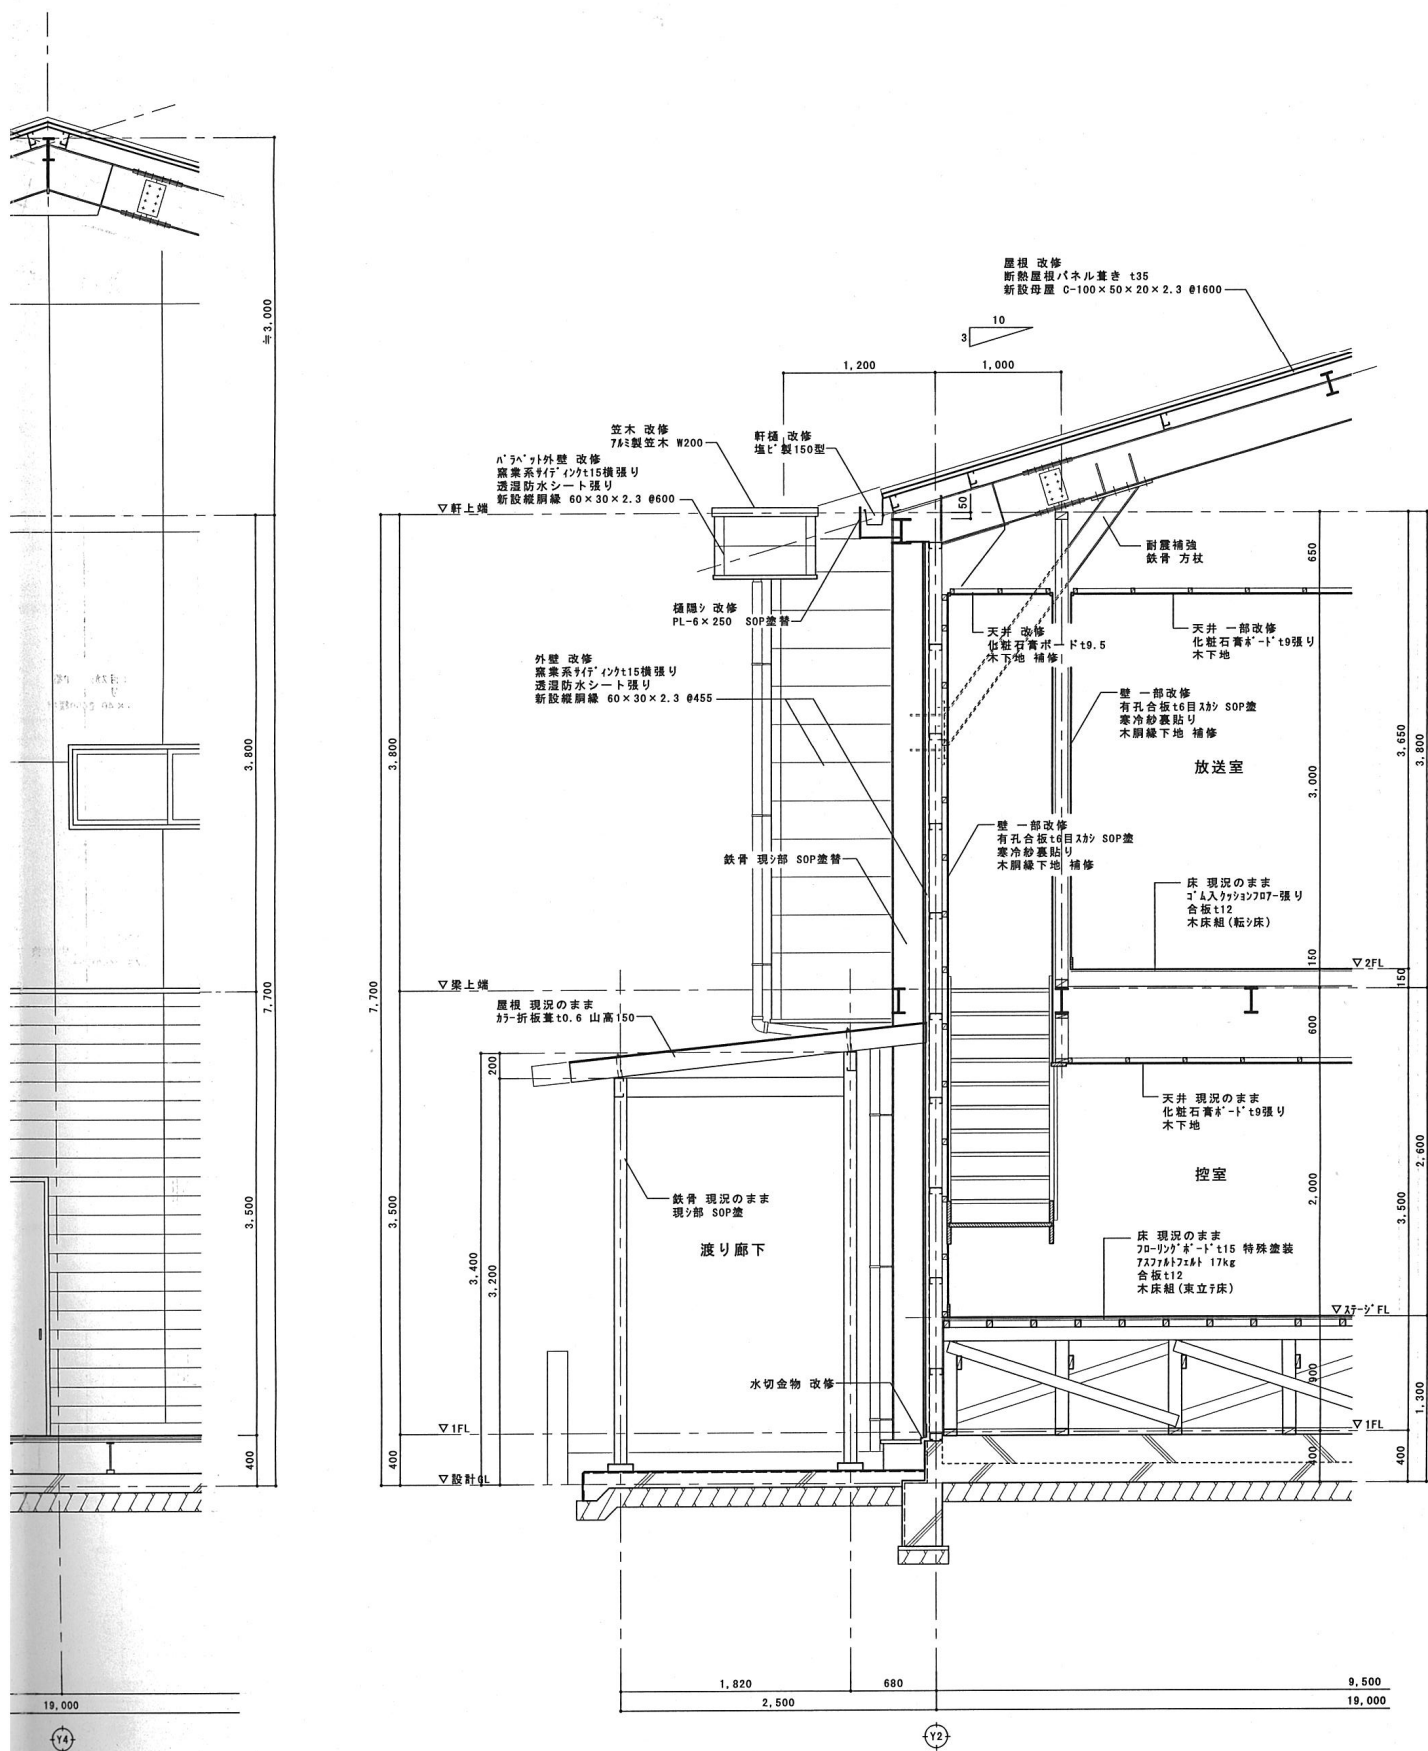





矩計図 S=1:30

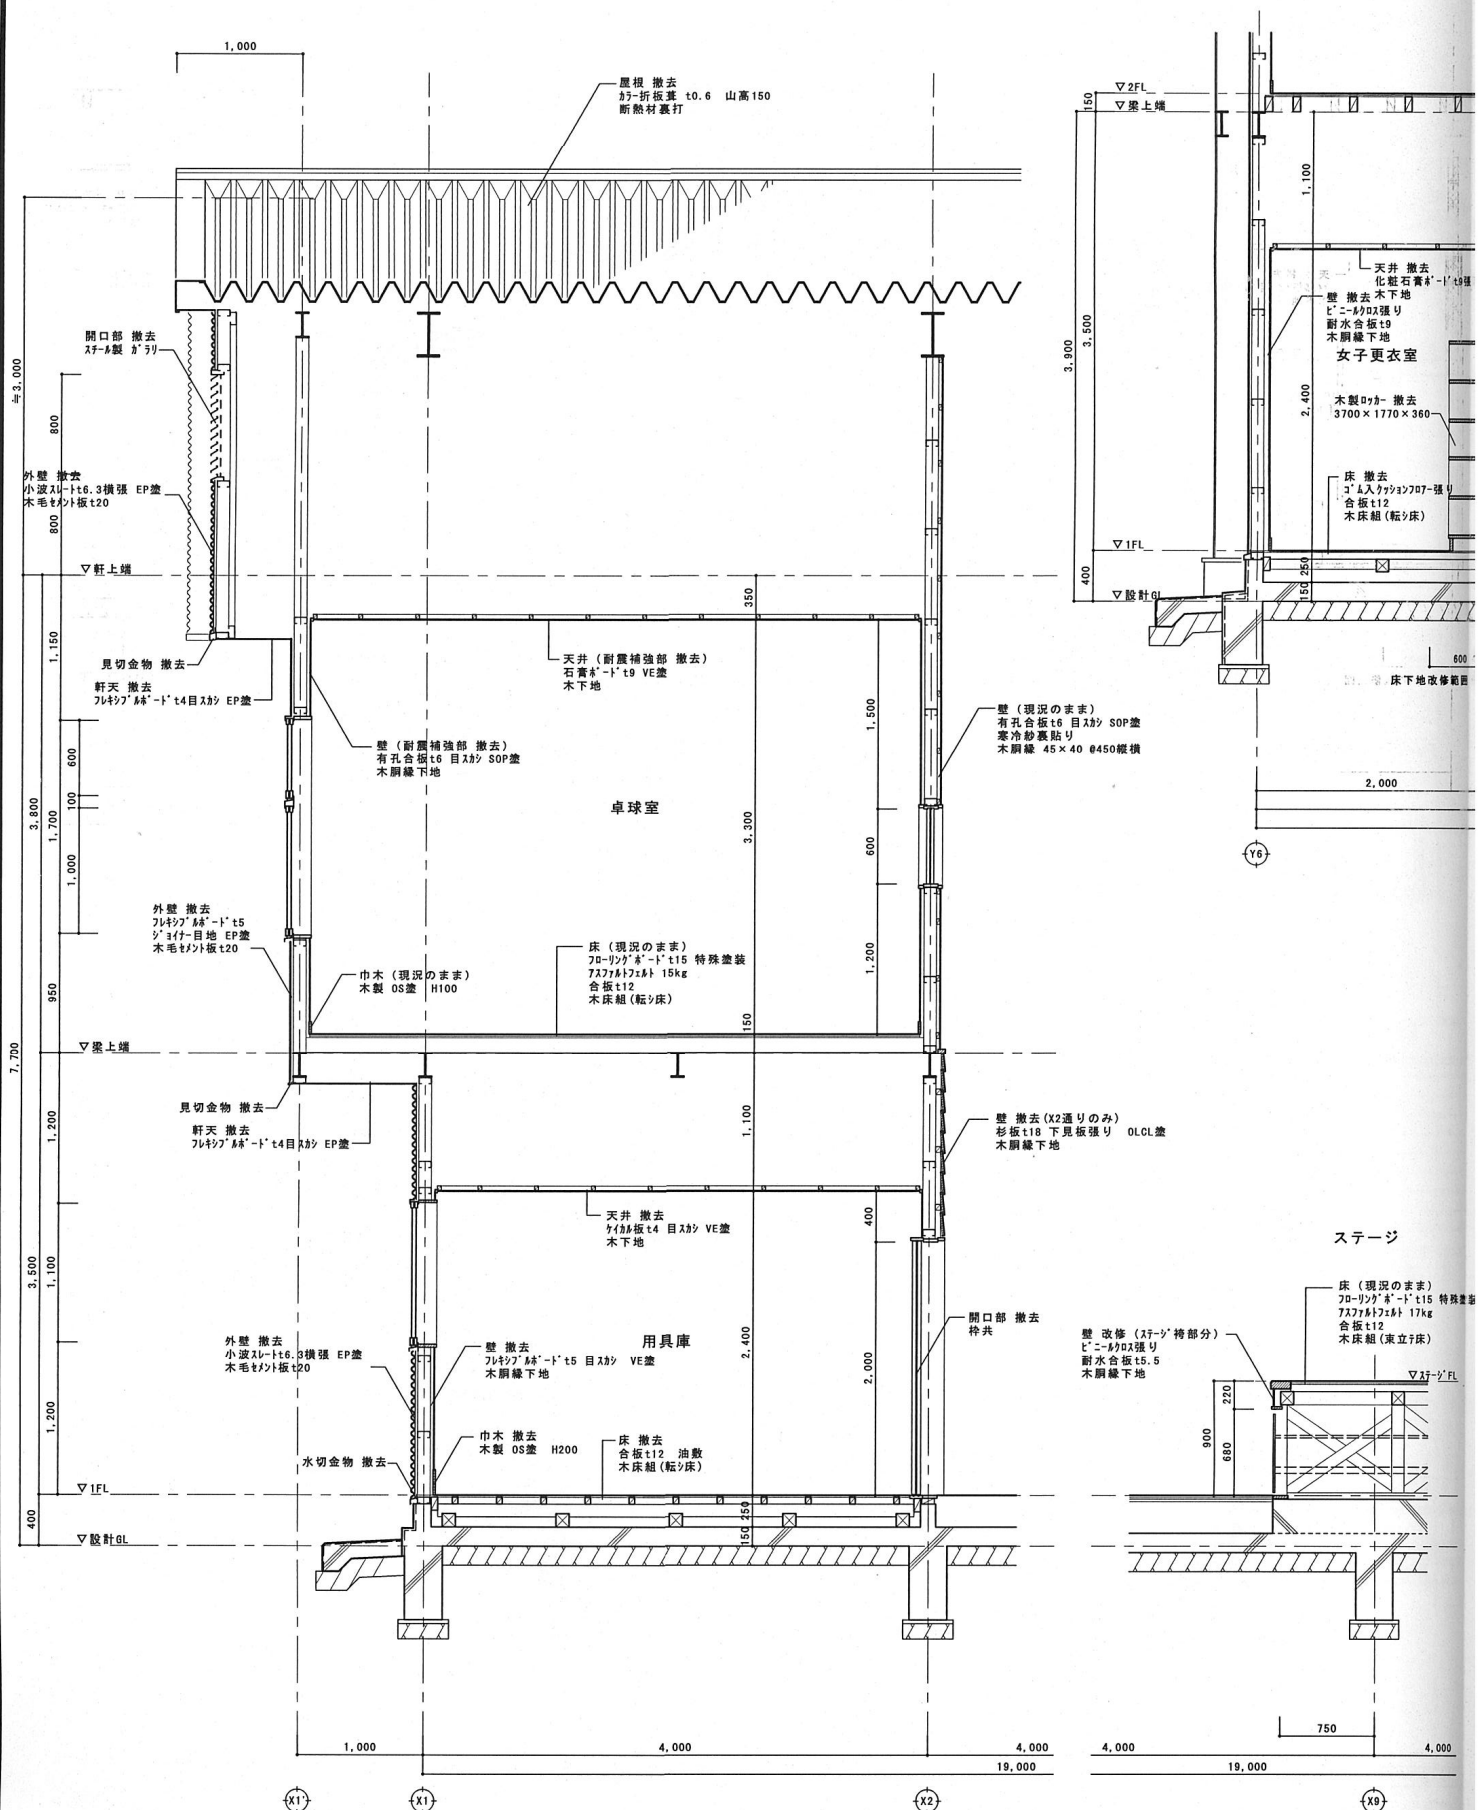

DATE	SIGN
'09.09	

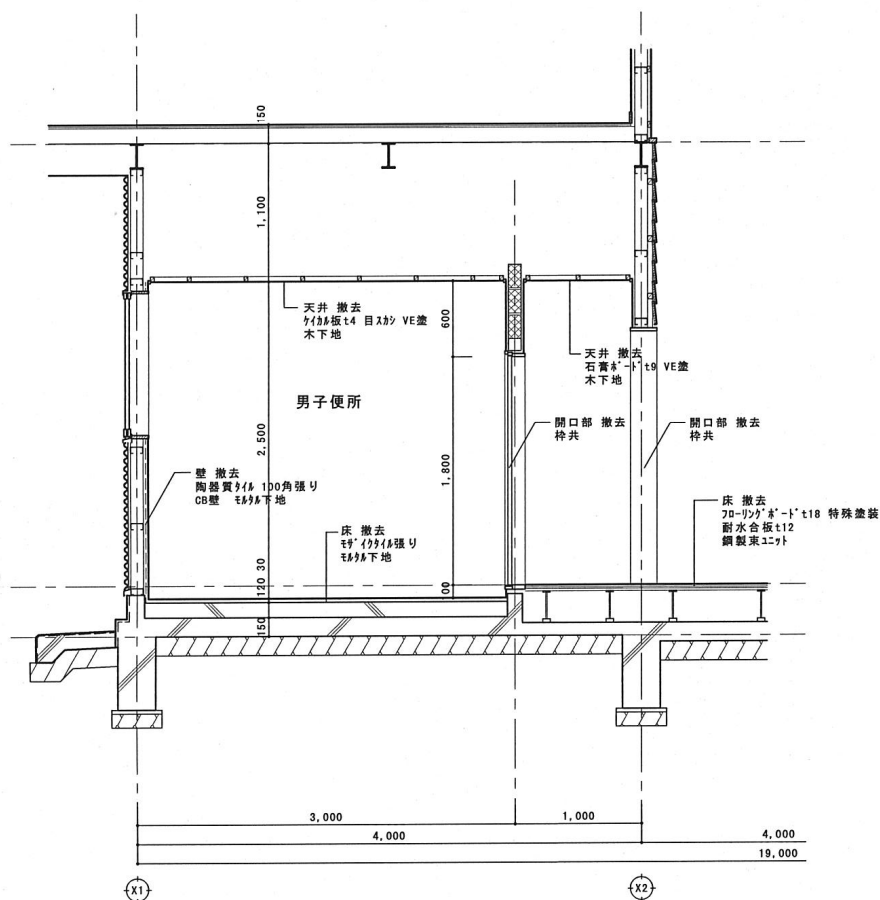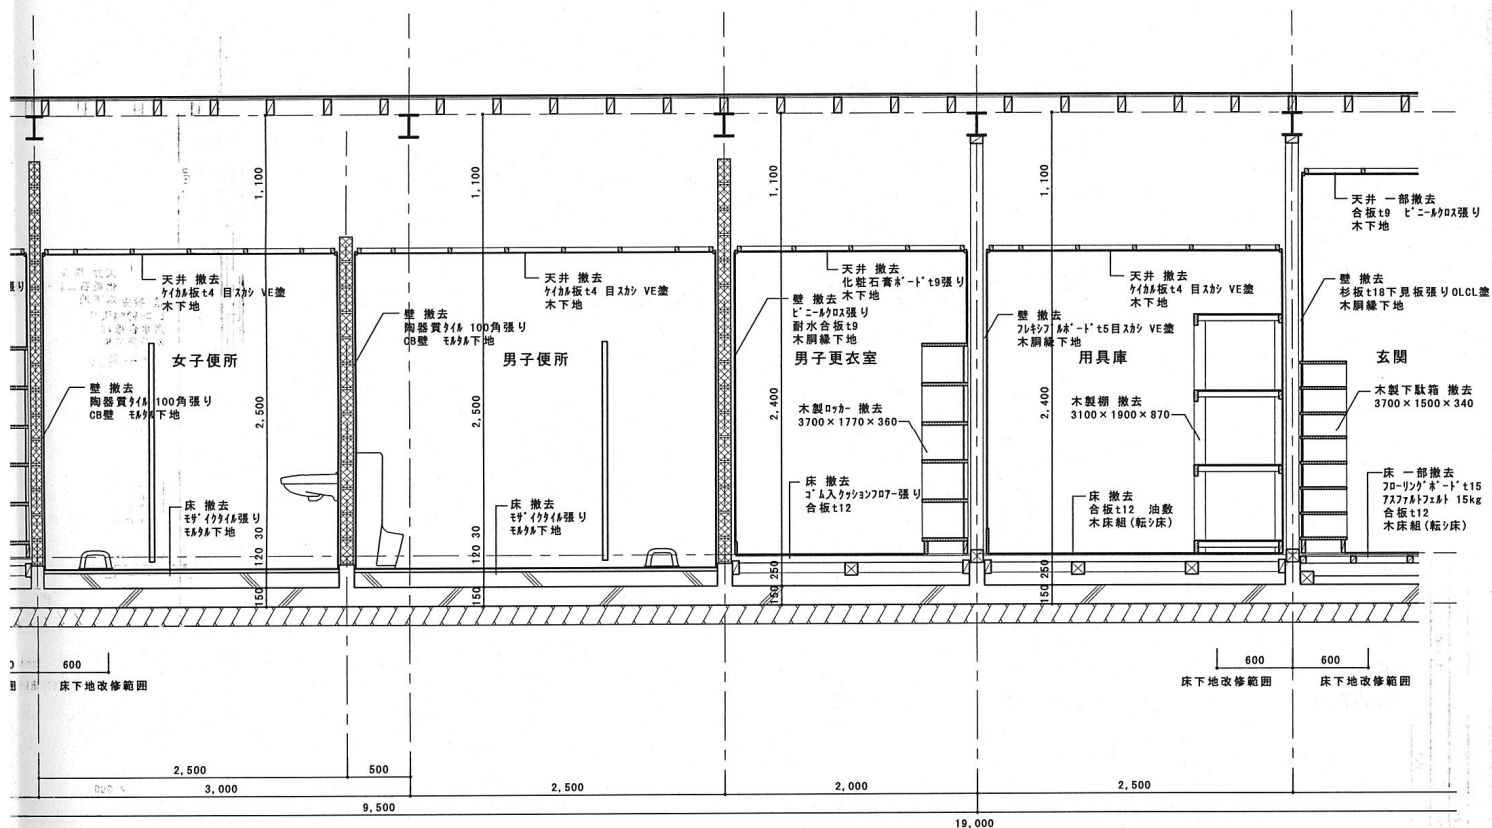

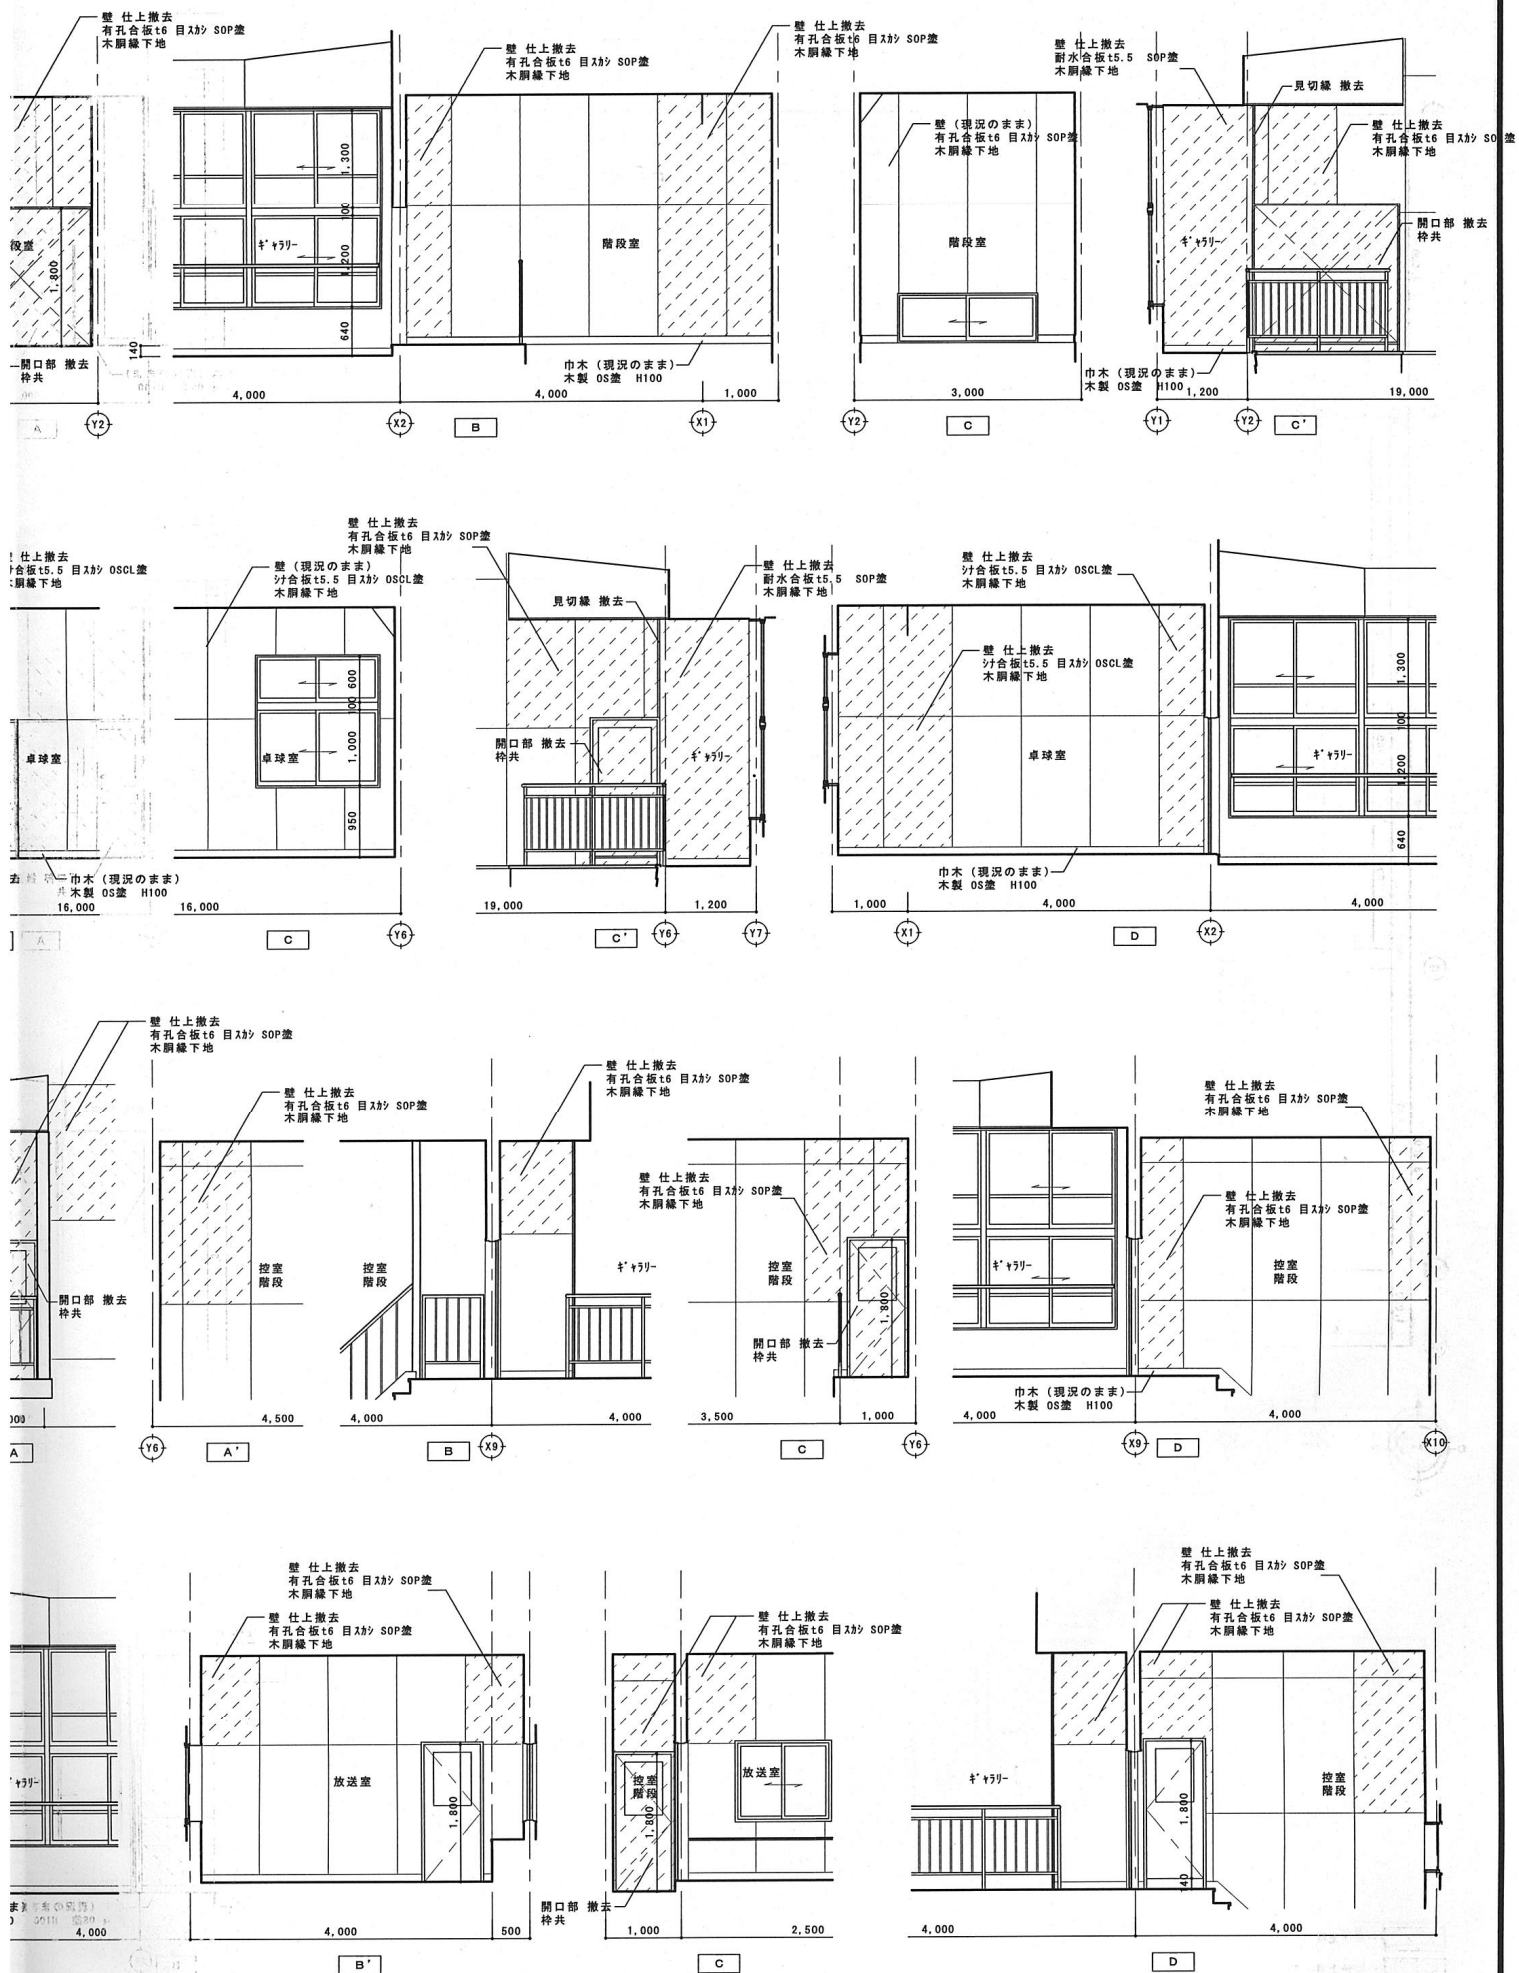

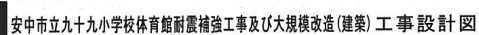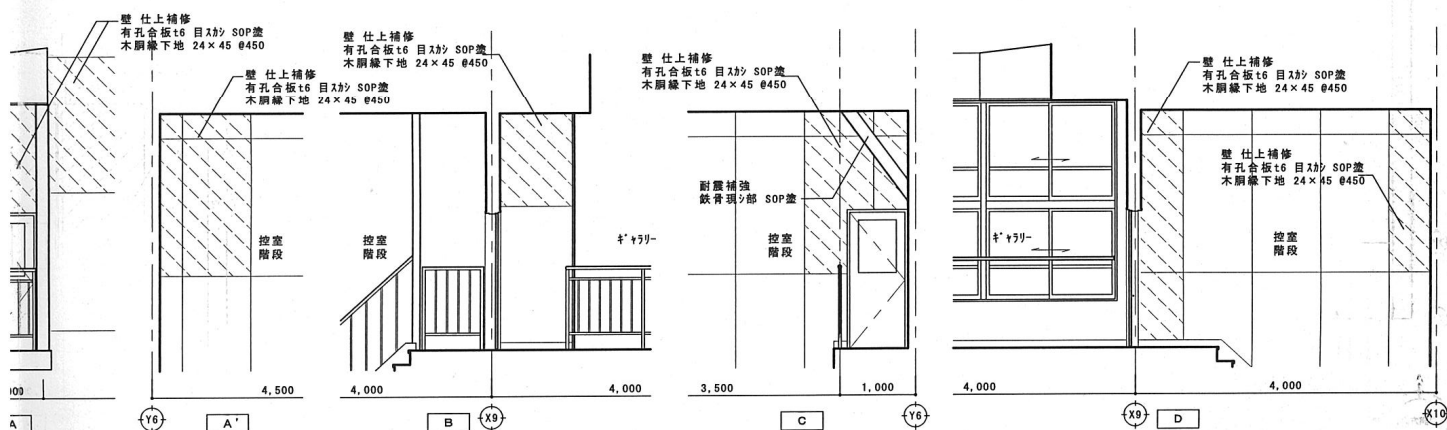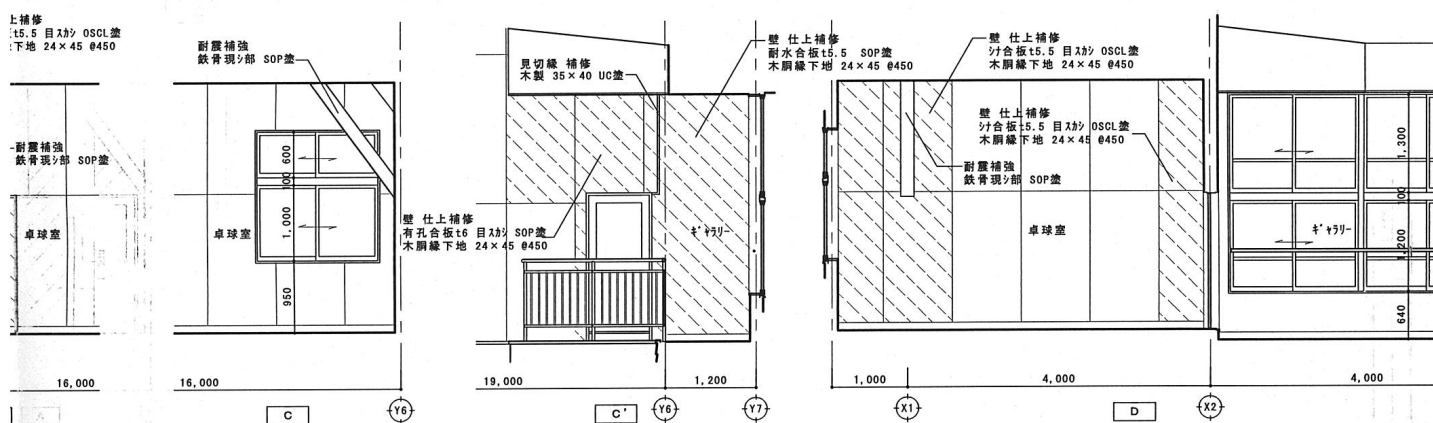

SCALE

S=1:50

NO

A - 18